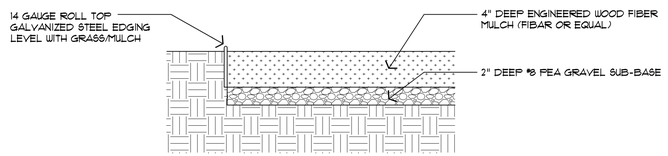

103 / SP07 Engineered Wood Mulch Detail

No Scale

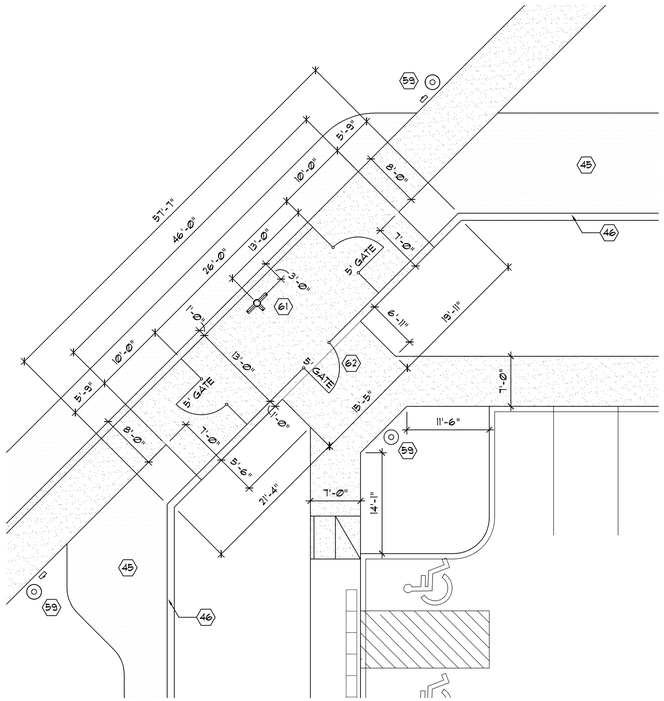

102 / SP01 Enlarged Entry Plan - Dog Park

Scale: 1" = 10'-0"

NORTH

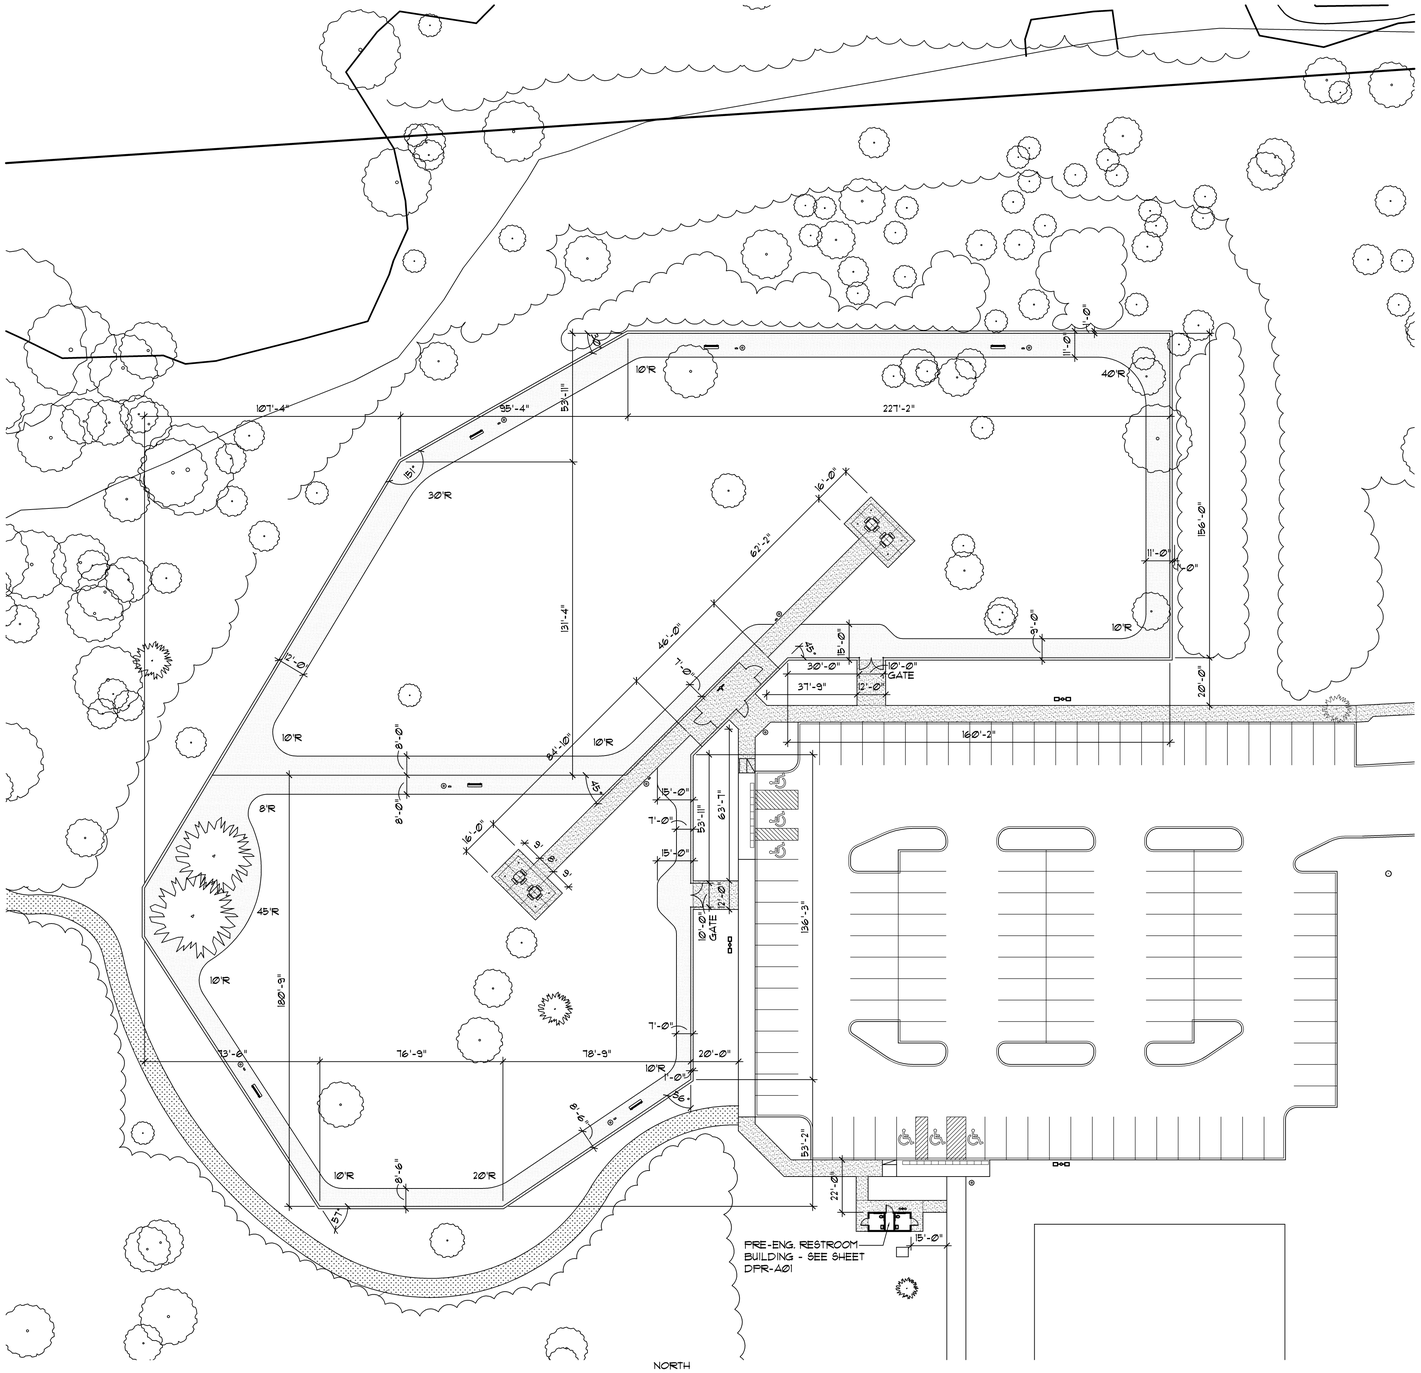

101 / SP07 Site Plan - Dog Park

Scale: 1" = 30'-0"

NORTH

Copyright © 2018
DORCHEN/MARTIN ASSOCIATES, INC.
This document and the subject matter contained therein is proprietary and is not to be used or reproduced without the written permission of DORCHEN/MARTIN ASSOCIATES, INC.

Do not scale drawings
Use figured dimensions only

architect seal

issue / revision	date
3-23-18	Progress
5-15-18	Progress
7-17-18	Owner Review
7-20-18	Permit
7-27-18	Bids
2-11-19	Bids

drawn by	checked by

project: Sterling Heights Neighborhood Parks
Joseph J. Delia - Dog Park
41905 Ryan Road
Sterling Heights, Michigan

sheet title: Site Plan - Dog Park

Dorchen/Martin Associates, Inc.
Architects/Planners
29895 Greenfield Rd., Suite 107
Southfield, Michigan 48076
(248) 557-1062
Fax: (248) 557-1231

job no.	sheet no.
16078F	SP07